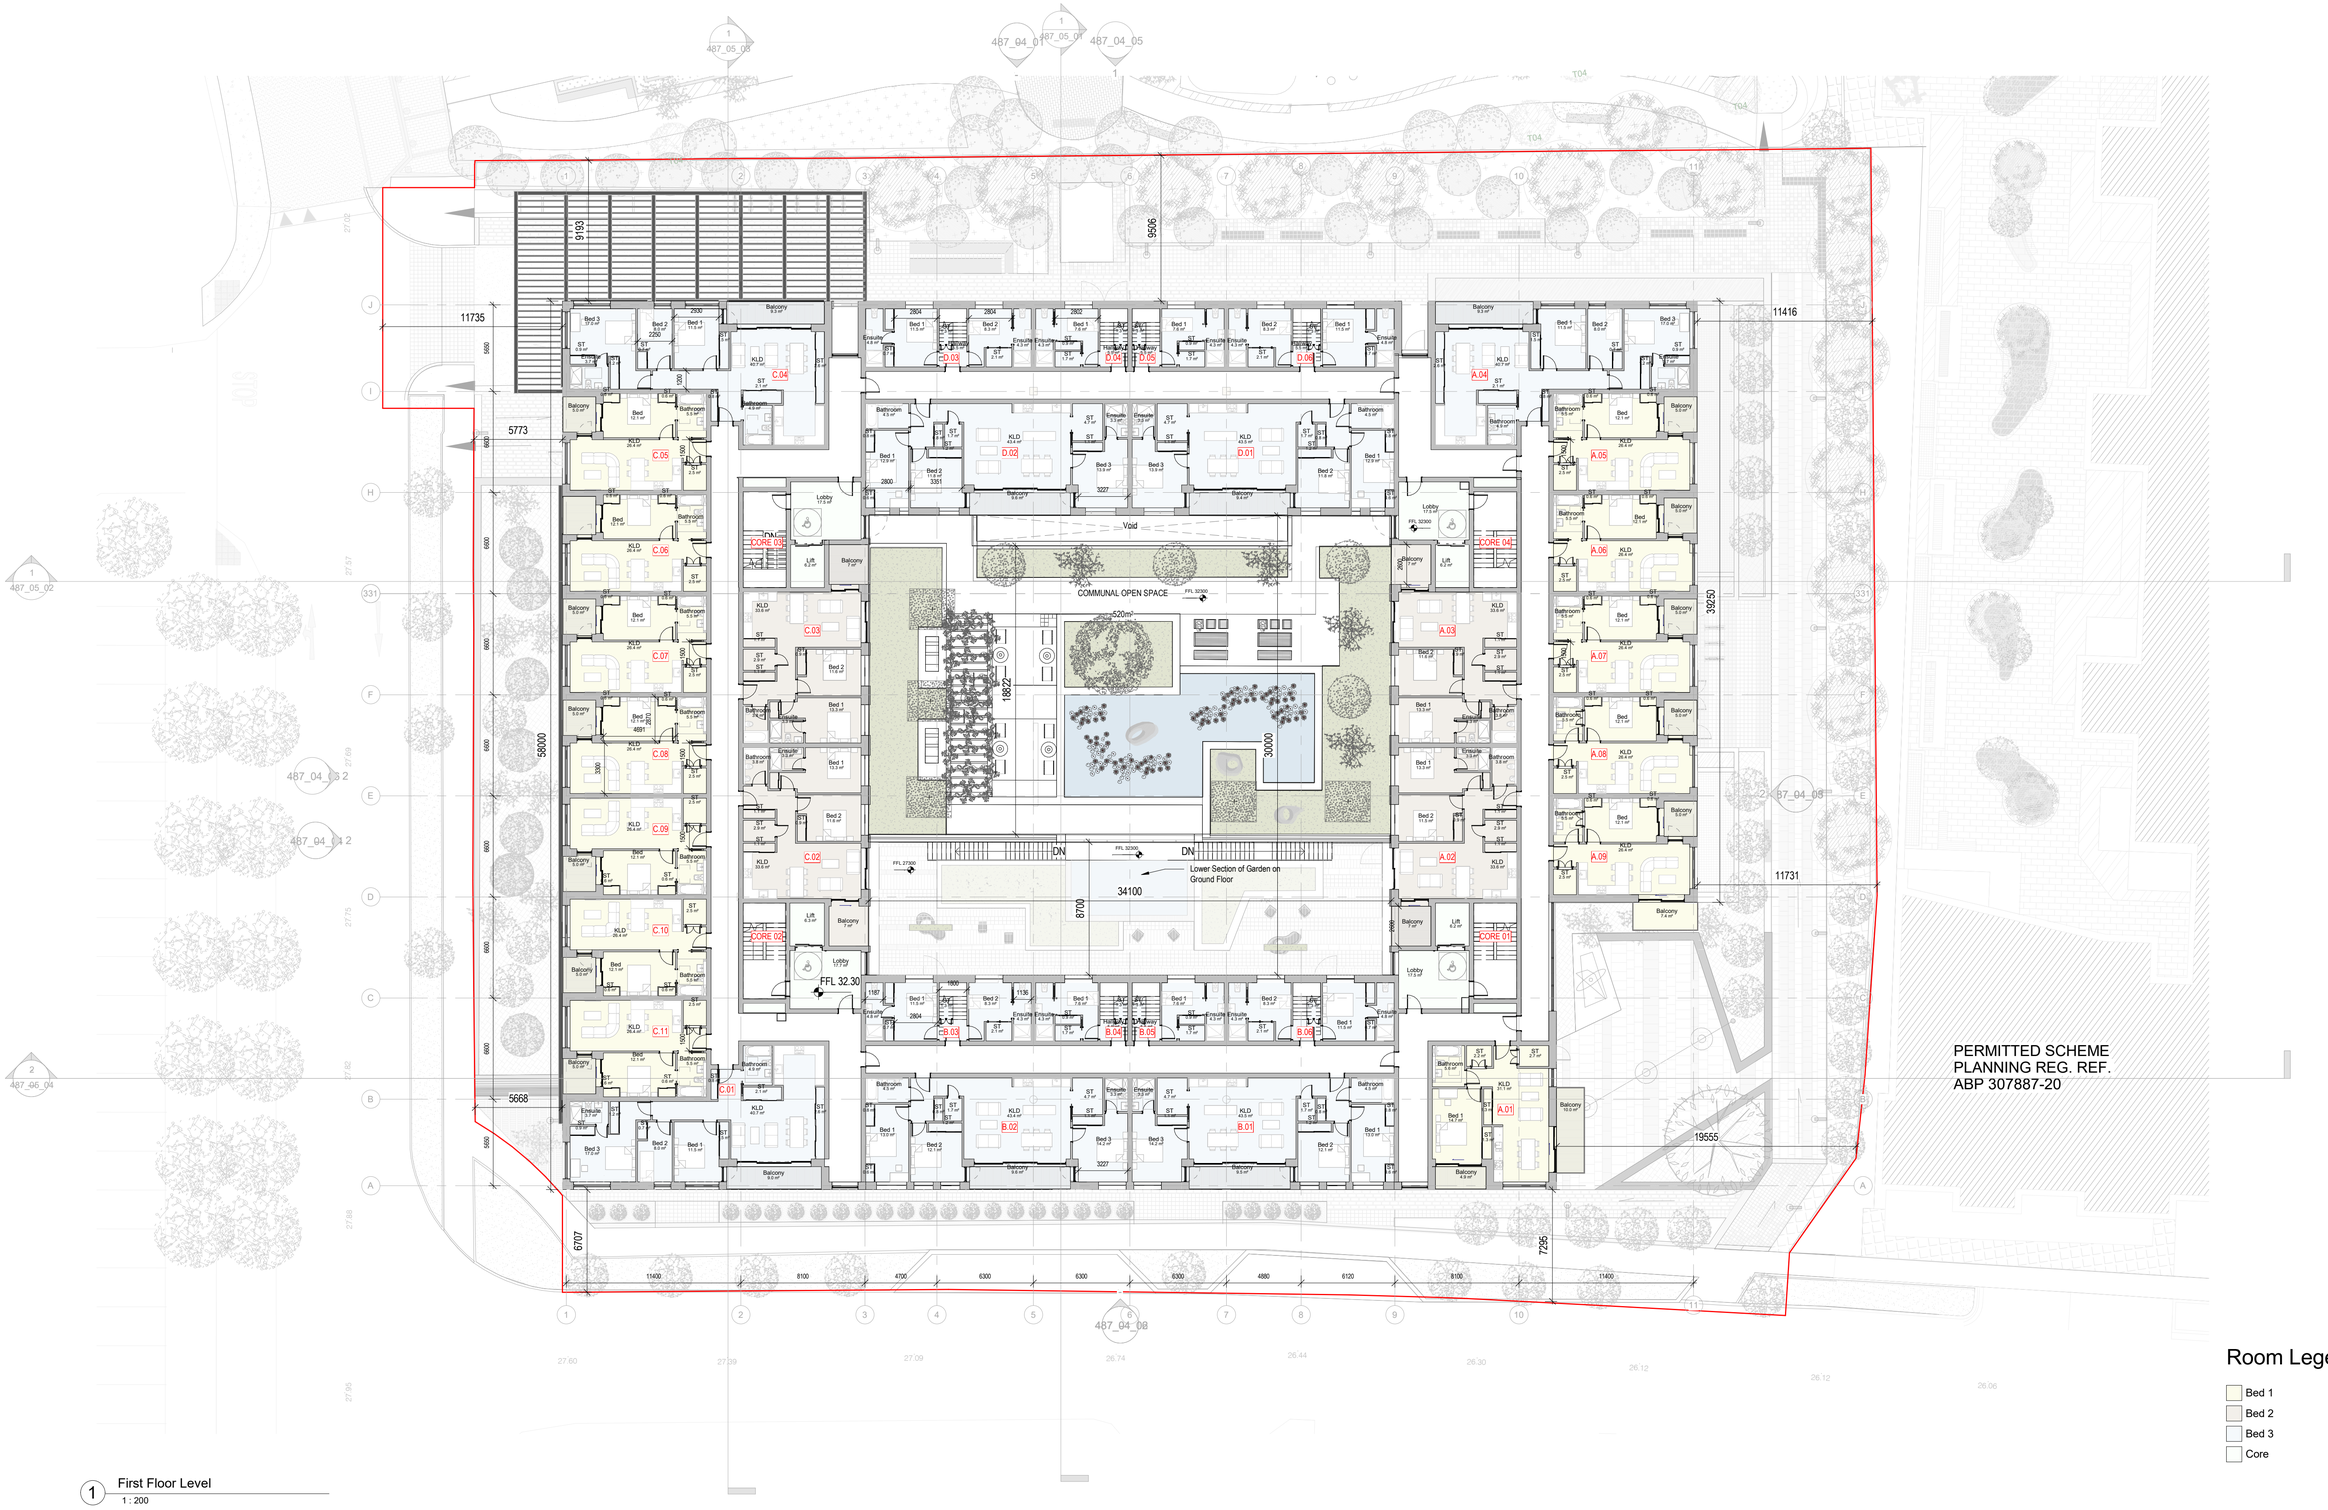


Room Legend

- Bed 1
- Bed 2
- Bed 3
- Core

1 First Floor Level
1 : 200

Site Boundary

NOTES:

REV.	DATE:	DETAILS:	INITIALS:

Copyright of this drawing is vested in the Architect and it must not be copied or reproduced without consent. Figured dimensions only are to be taken from this drawing. All contractors must visit site and be responsible for taking and checking all dimensions relative their work. PLUS Architecture are to be advised of any variation between drawings and site conditions
DO NOT SCALE OFF THIS DRAWING ... IF IN DOUBT ASK

NORTH POINT:

KEY PLAN:

PLUS ARCHITECTURE
Exchequer Chambers, Exchequer Street, Dublin 2, Ireland. W: www.plusarchitecture.ie T: 353 (0) 1 521 3378

PROJECT: 487		PROJECT: 487	DATE: 05/07/21
CLIENT: Walls Construction Ltd		DRAWING NO.: 487_02_01	REVISION NO.: A
TITLE: First Floor Plan		DRAWN BY.: ZF	SCALE AT A1 .: 1 : 200
ISSUE TYPE: Planning		CHECKED BY.: DT	SCALE AT A3 .: