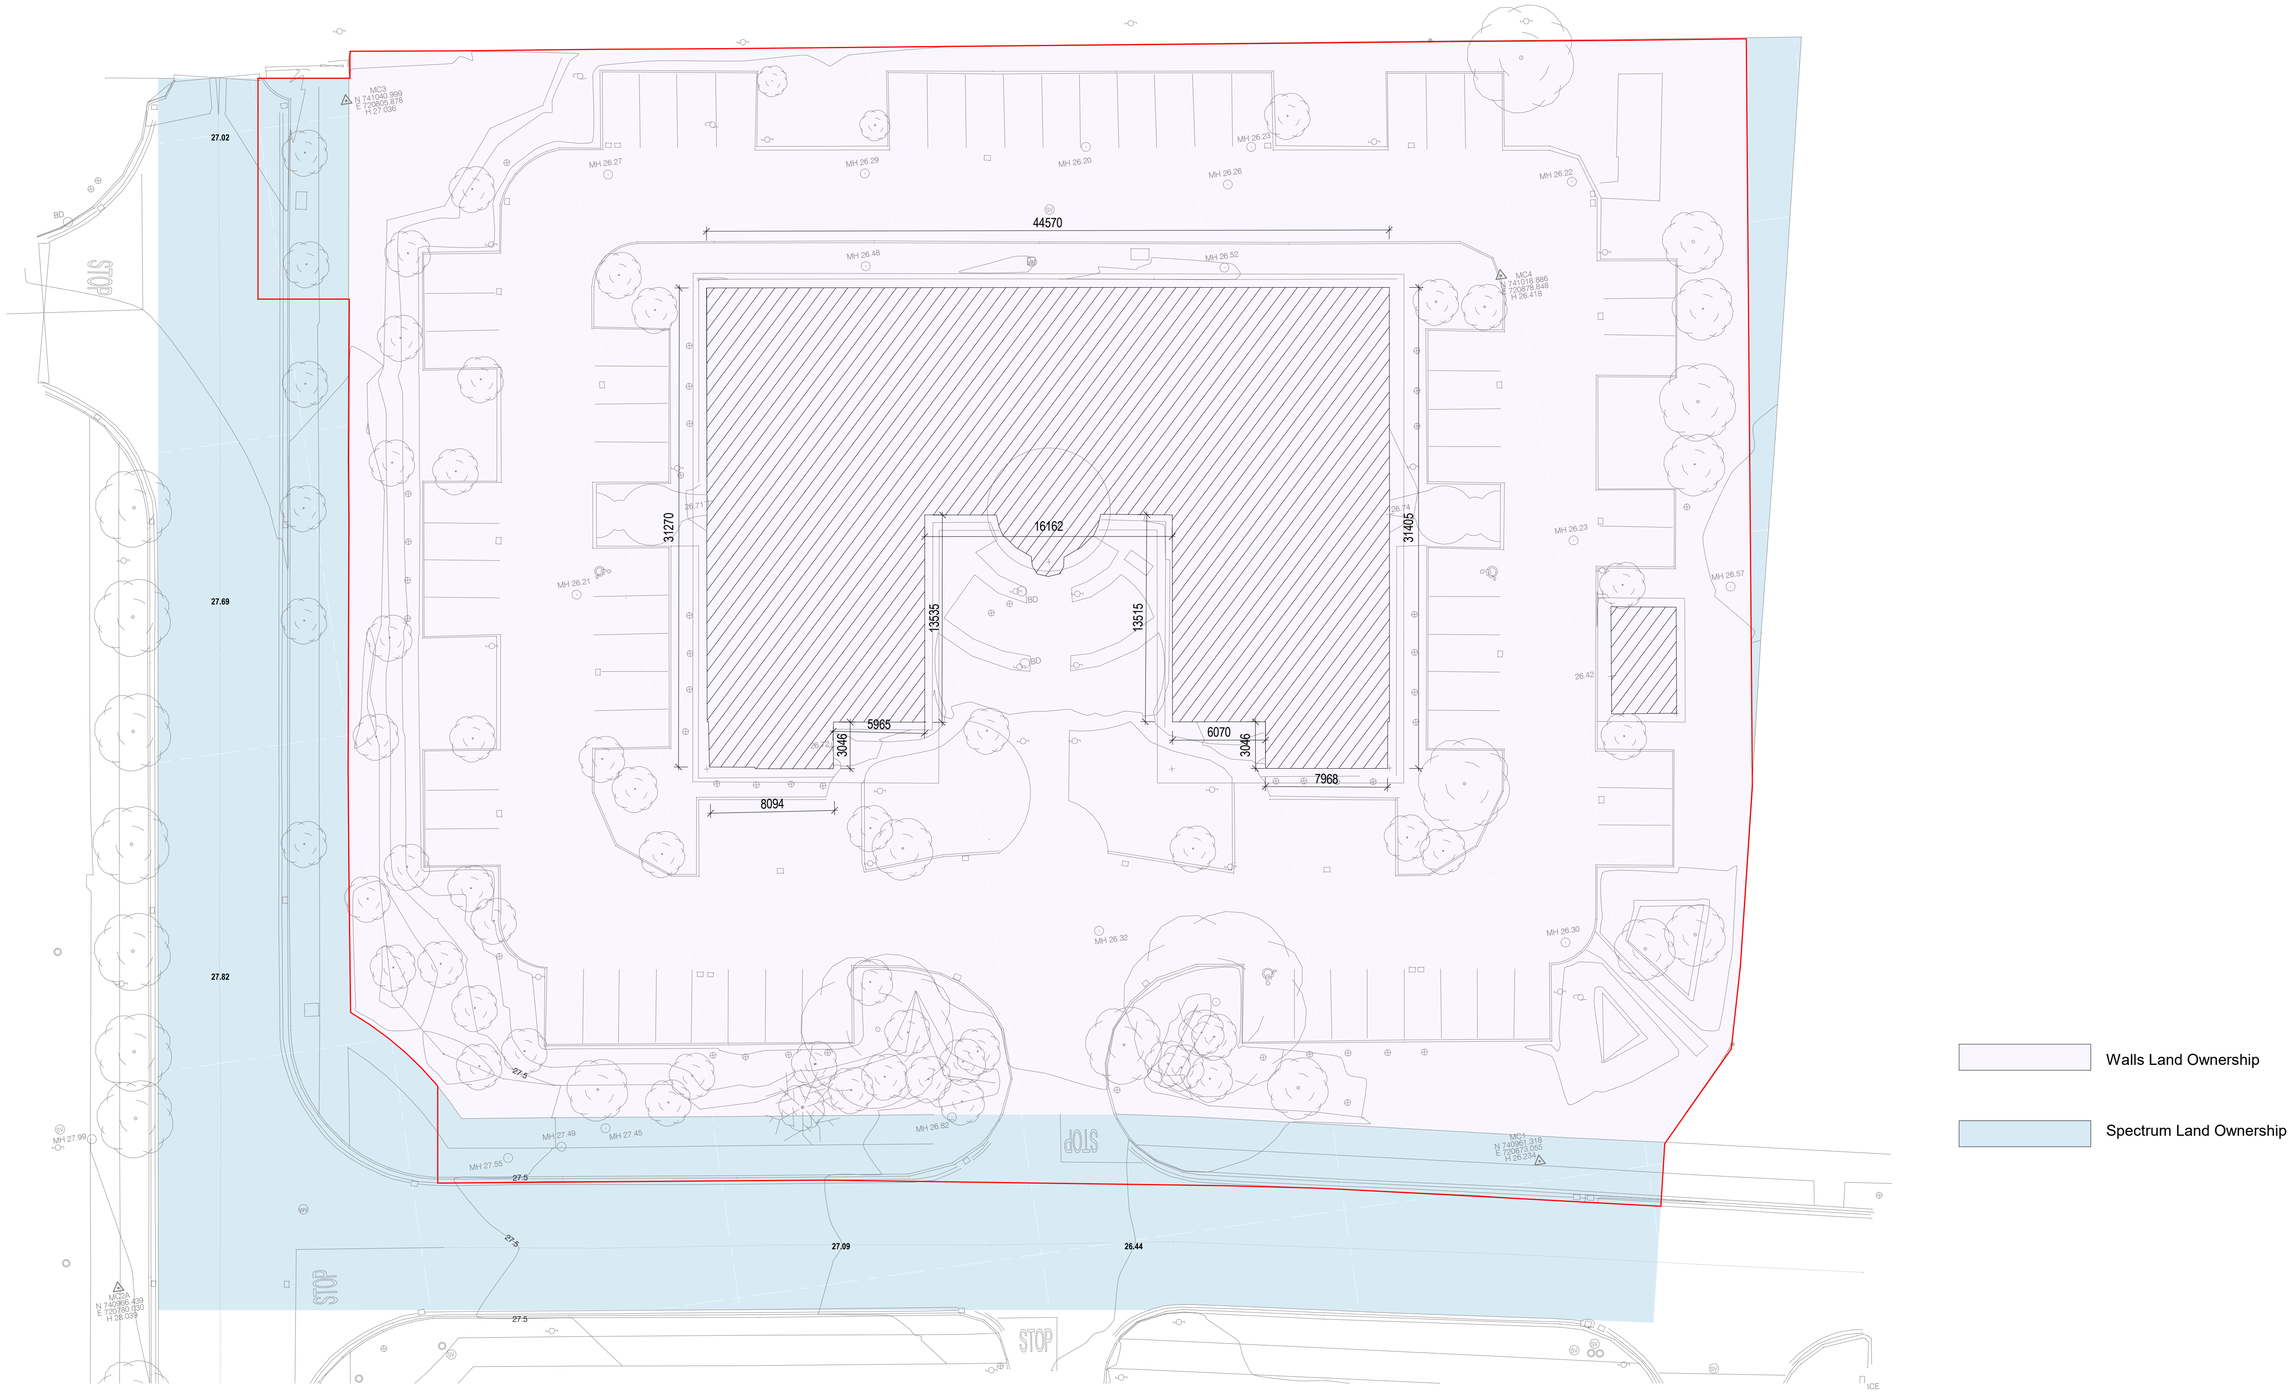

Walls Land Ownership

Spectrum Land Ownership

1 Existing Site Plan
1 : 200

NOTES:

Copyright of this drawing is vested in the Architect and it must not be copied or reproduced without consent. Figured dimensions only are to be taken from this drawing. All dimensions are to be checked on site and be responsible for taking and checking all dimensions relative their work. PLUS Architecture are to be advised of any variation between drawings and site conditions.
DO NOT SCALE OFF THIS DRAWING ... IF IN DOUBT ASK

REV.	DATE:	DETAILS:	INITIALS:

Subject Application Boundary

NORTH POINT:

KEY PLAN:

PLUS ARCHITECTURE
Exchequer Chambers, Exchequer Street, Dublin 2, Ireland. W: www.plusarchitecture.ie T: 353 (0) 1 521 3378

PROJECT: 487		PROJECT: 487	DATE: 10/06/21
CLIENT: Walls Construction Ltd		DRAWING NO.: 487_01_02	REVISION NO.:
TITLE: Land Ownership		DRAWN BY.: ZF	SCALE AT A1 .: 1 : 200
ISSUE TYPE: Planning		CHECKED BY.: DT	SCALE AT A3 .: