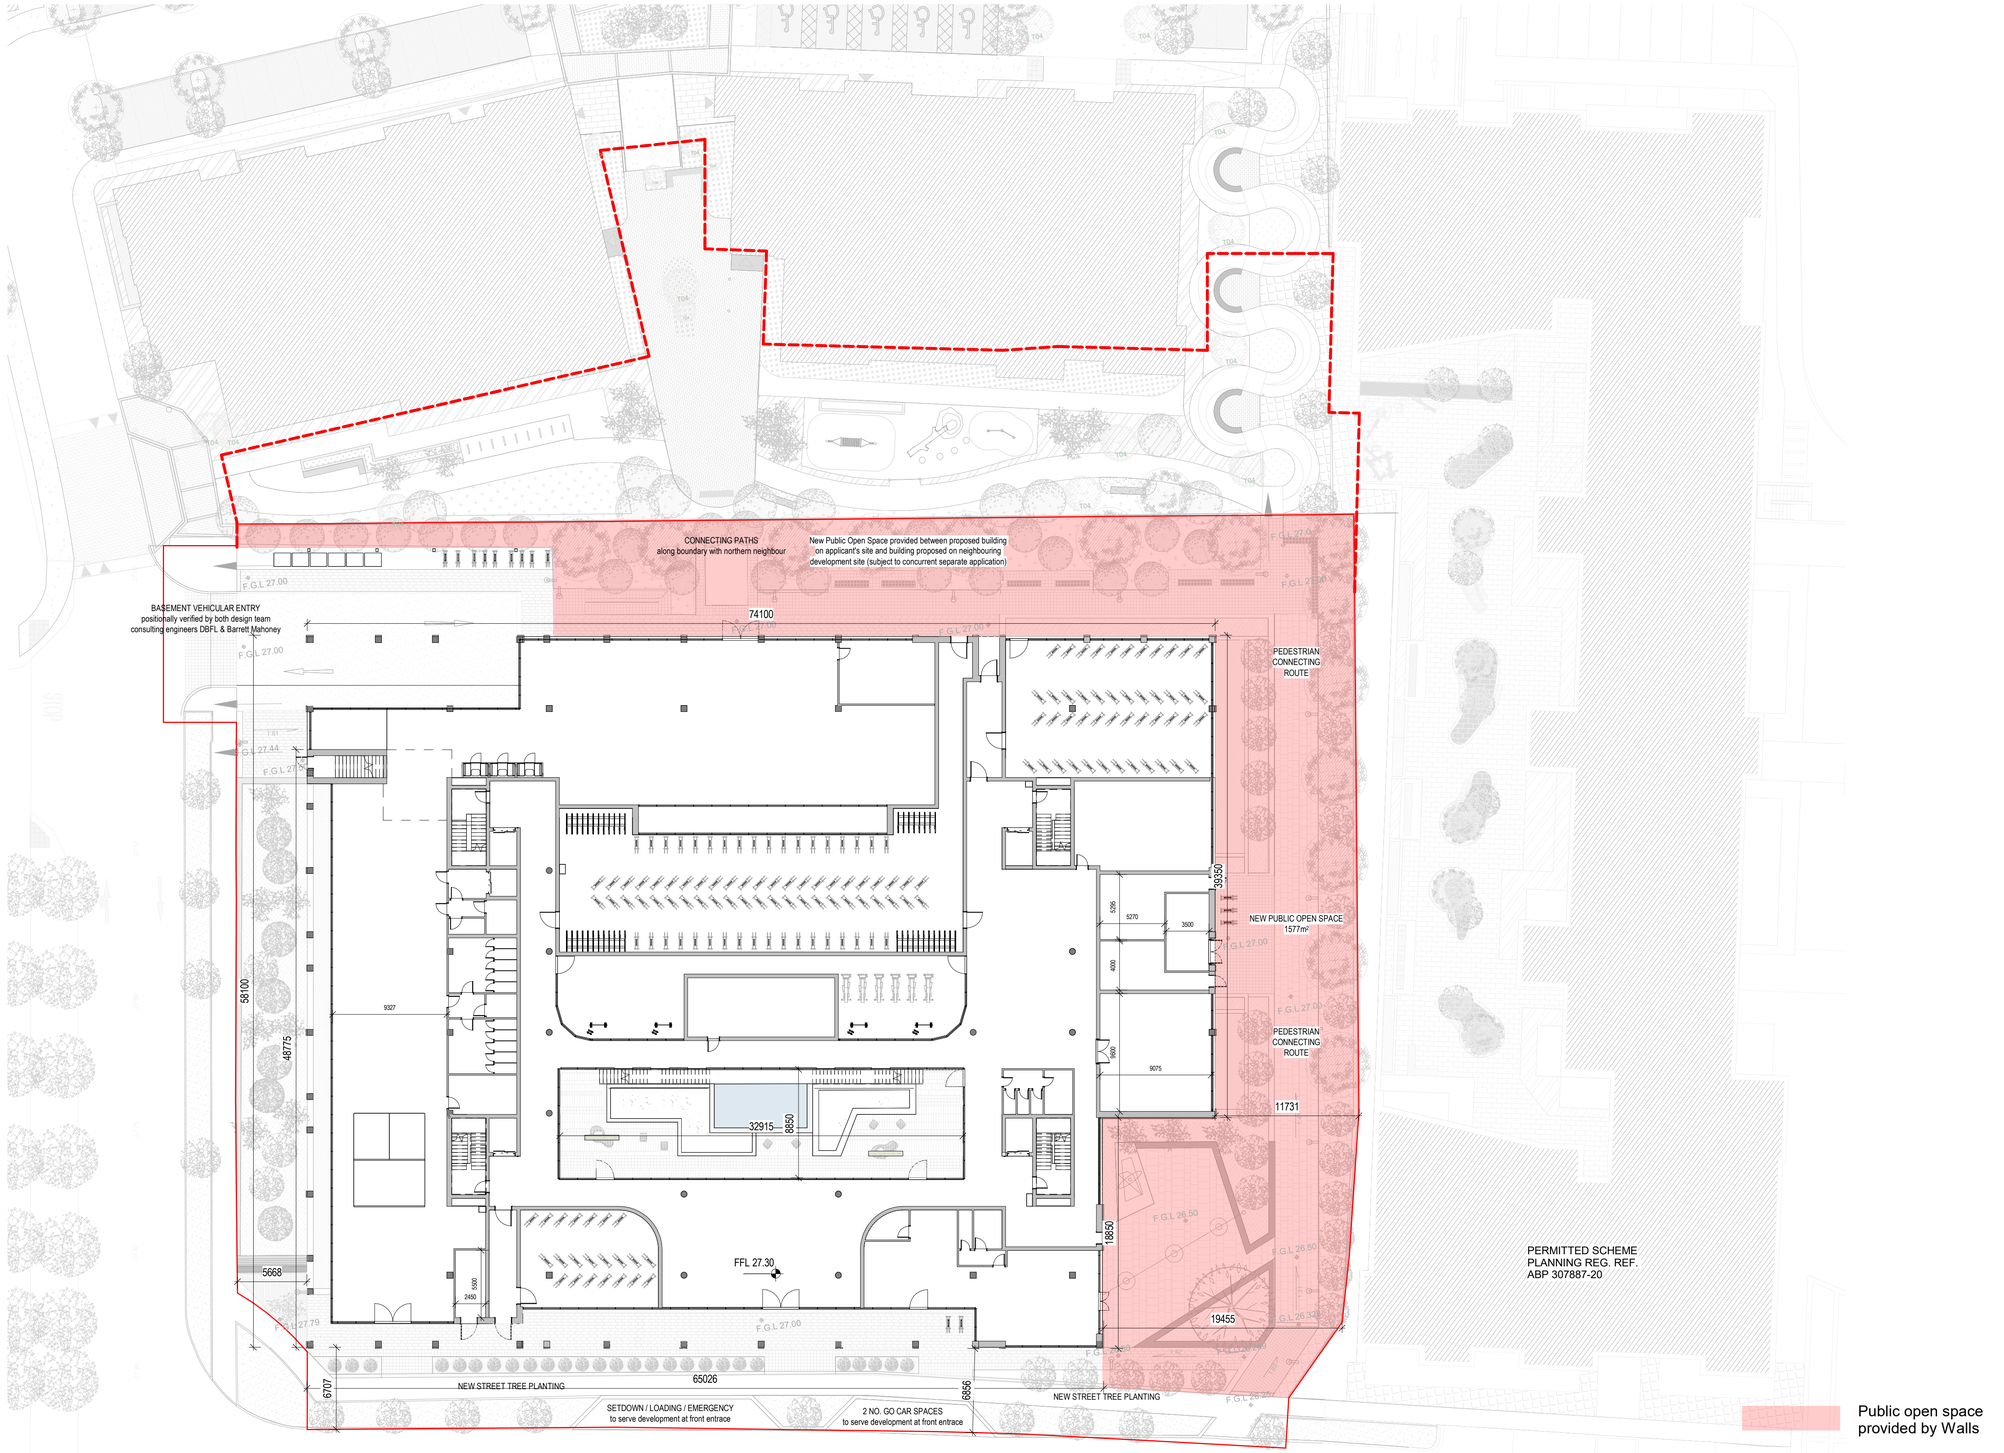


1 Public Open Space Provision
1 : 250

NOTES:

| REV. | DATE: | DETAILS: | INITIALS: |
|---|---|---|---|
| | | | |

Site Boundary

Extent of public open space provided by both Walls and neighbouring development as part of separate application

NORTH POINT:

KEY PLAN:

Copyright of this drawing is vested in the Architect and it must not be copied or reproduced without consent. Figured dimensions only are to be taken from this drawing. All contractors must visit site and be responsible for taking and checking all dimensions relative their work. PLUS Architecture are to be advised of any variation between drawings and site conditions.
DO NOT SCALE OFF THIS DRAWING ... IF IN DOUBT ASK

PLUS ARCHITECTURE
Exchequer Chambers, Exchequer Street, Dublin 2, Ireland. W: www.plusarchitecture.ie T: 353 (0) 1 521 3378

| | | | |
|---|---|---|---|
| PROJECT: 487 | | PROJECT: 487 | DATE: 11/22/21 |
| CLIENT: Walls Construction Ltd | | DRAWING NO.: 487_01_05 | REVISION NO.: |
| TITLE: Public Open Space Provision | | DRAWN BY:: LJ | SCALE AT A1 .: 1 : 250 |
| ISSUE TYPE: Planning | | CHECKED BY:: DT | SCALE AT A3 .: |